IF IN DOUBT ASK

THIRD ANGLE PROJECTION

DO NOT SCALE

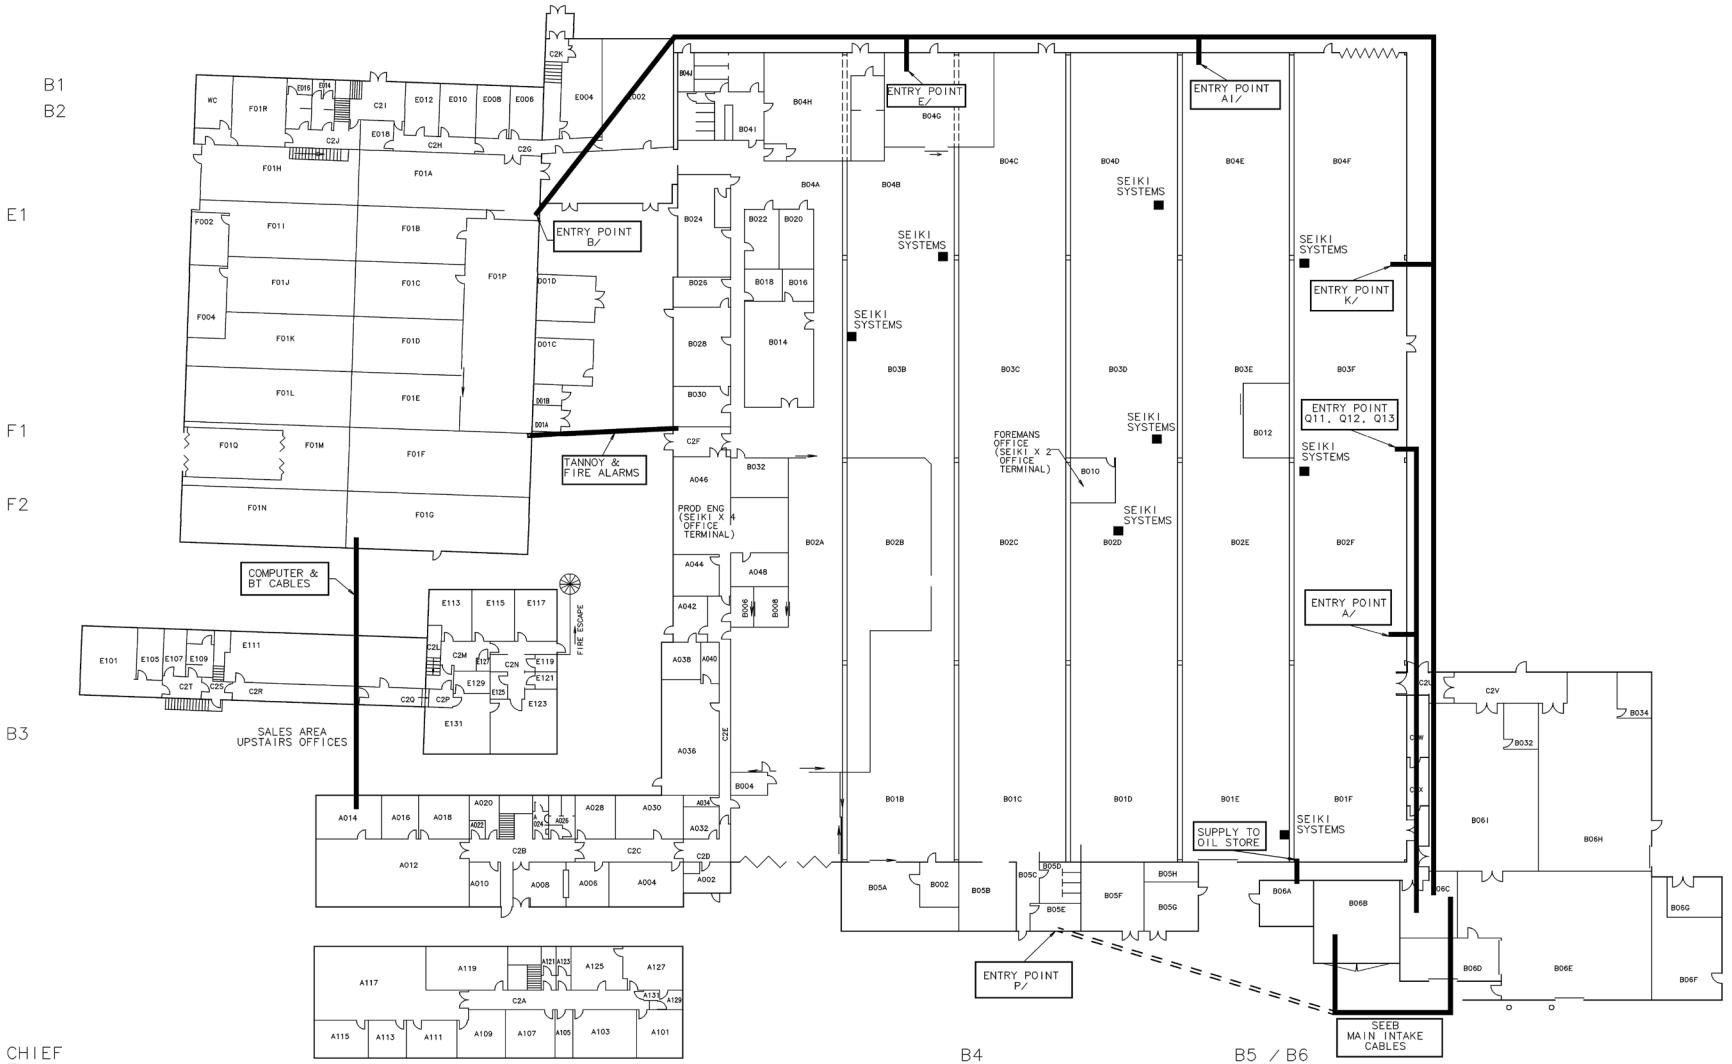

ISSUE	DATE	REVISION
A	19/05/03	–

SCALE 1/200 | DRAWN DAE | APPROVED | MATERIAL N/A | FINISH N/A

REMOVE ALL BURRS AND SHARP EDGES
DIMENSIONS IN MILLIMETRES

UNLESS OTHERWISE STATED

DIMENSION	TOLERANCE
WHOLE No.	± 0.5
ONE DEC. PLACE (0.0)	± 0.1
ANGLES	± 0.5°

DIMENSION	TOLERANCE
WHOLE No.	± 0.5
ONE DEC. PLACE (0.0)	± 0.25
TWO DEC. PLACE (0.00)	± 0.1
ANGLES	± 0.5°

Alfa Laval Pumps Ltd EASTBOURNE, ENGLAND.

THIS DRAWING IS THE SOLE PROPERTY OF ALFA LAVAL PUMPS LTD. WITHOUT WHOSE WRITTEN PERMISSION IT MUST NOT BE COPIED, REPRODUCED OR SHOWN TO THIRD PARTIES.

TITLE: OVERALL PLAN OF UNDERGROUND CABLE SYSTEM

No. ELECTRICAL-006