


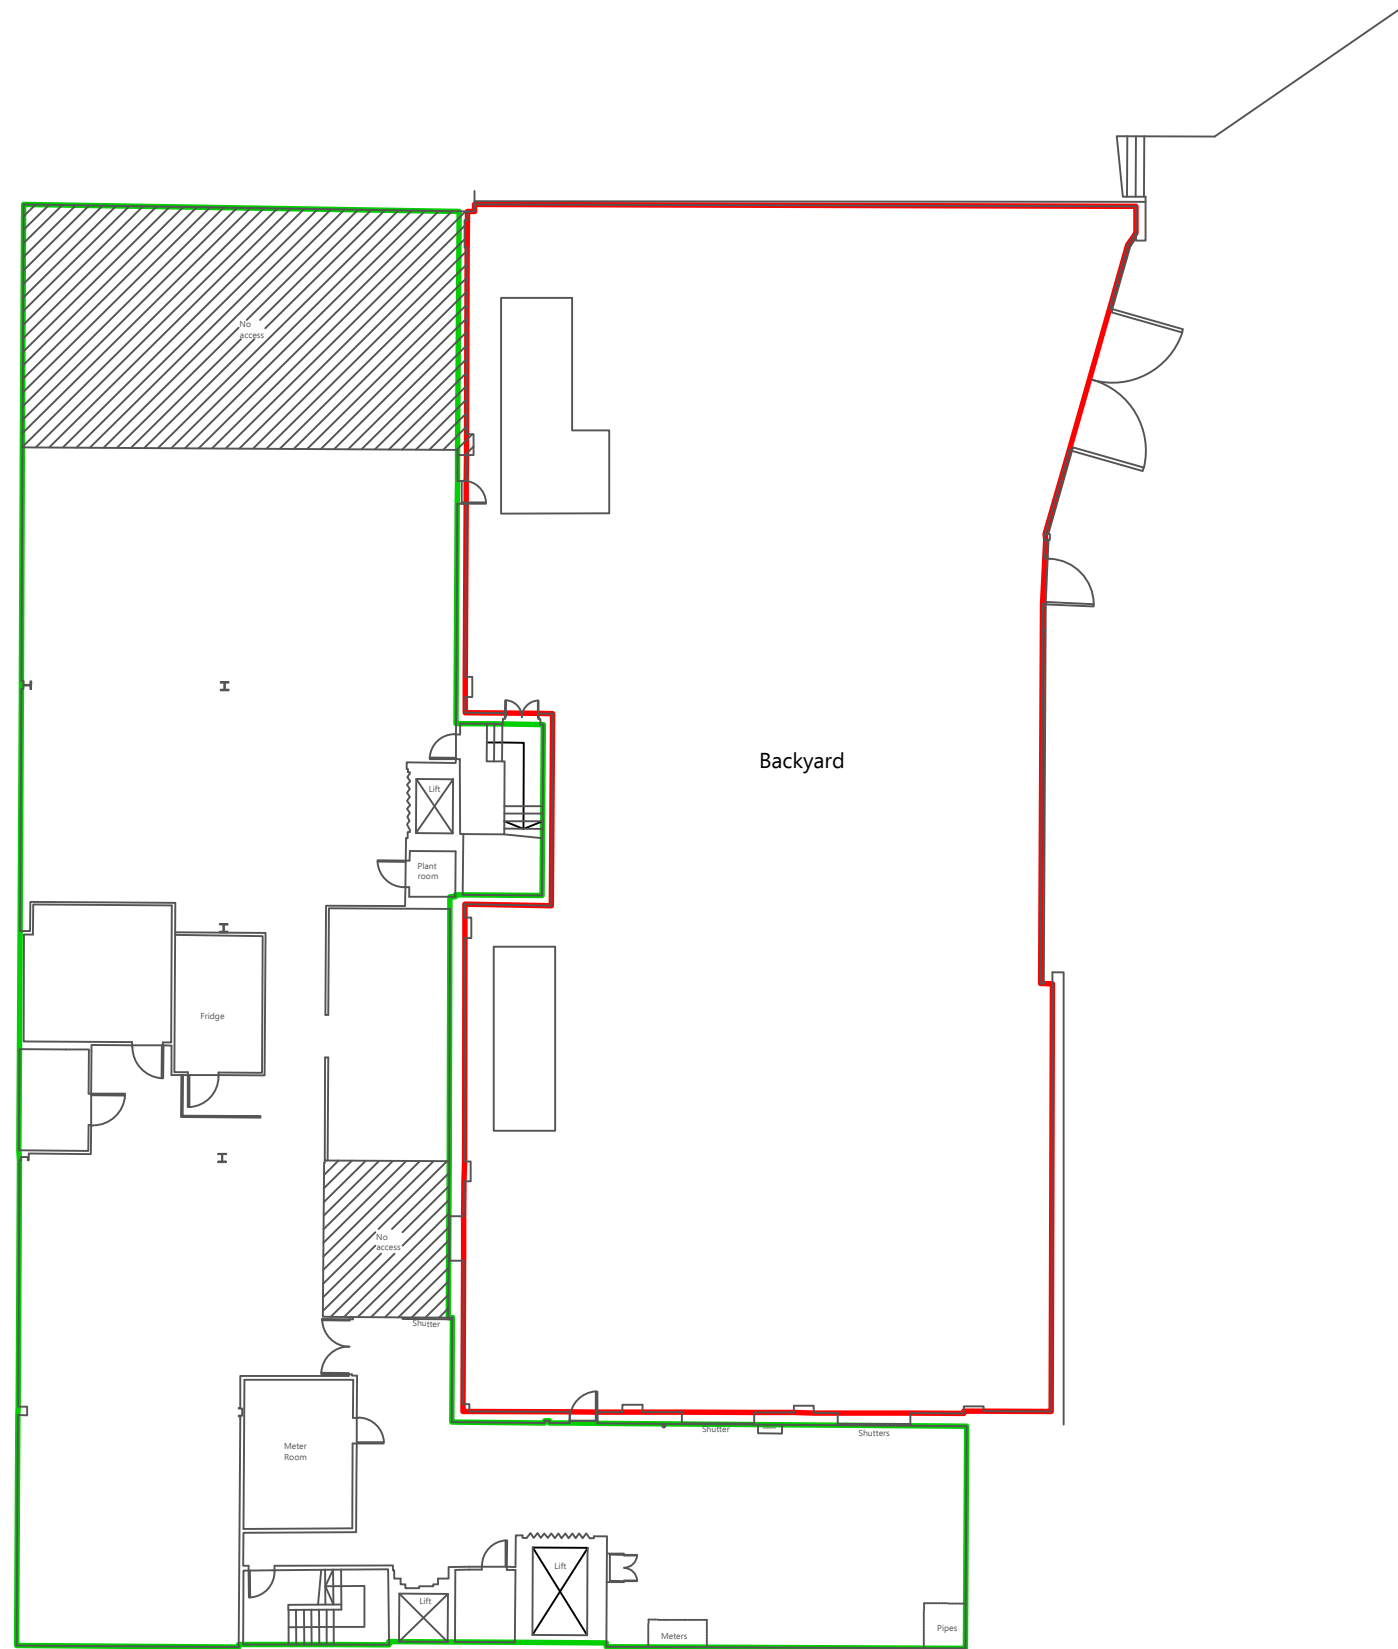

Gross Internal Area			External Area			Dukes Walk, Waterlooville PO7 7HS				Notes: - Dimensions are measured in meters - Areas converted from m² to ft² using a factor of 10.764. - All dimensions should be checked on site prior to construction. - Hatching indicates inaccessible areas where a professional estimated has been made - Assumed wall lines are shown as dashed. - Where wall lines could not be clearly identified in the available survey data, positions have been determined using best-fit interpretation. - External wall thickness has been assumed	 9 Bartle House Manchester M2 3WQ W: robertsonelliot.co.uk
Total	822.18 sq m	8,850 sq ft	Total	765.67 sq m	8,241 sq ft	Address					
						Waitrose - Basement					
Revision		01	Job No		259	Date		22/07/2026	 Regulated by RICS		
Scale		1:250@A3	Drawn By		AL	Checked By		DE			